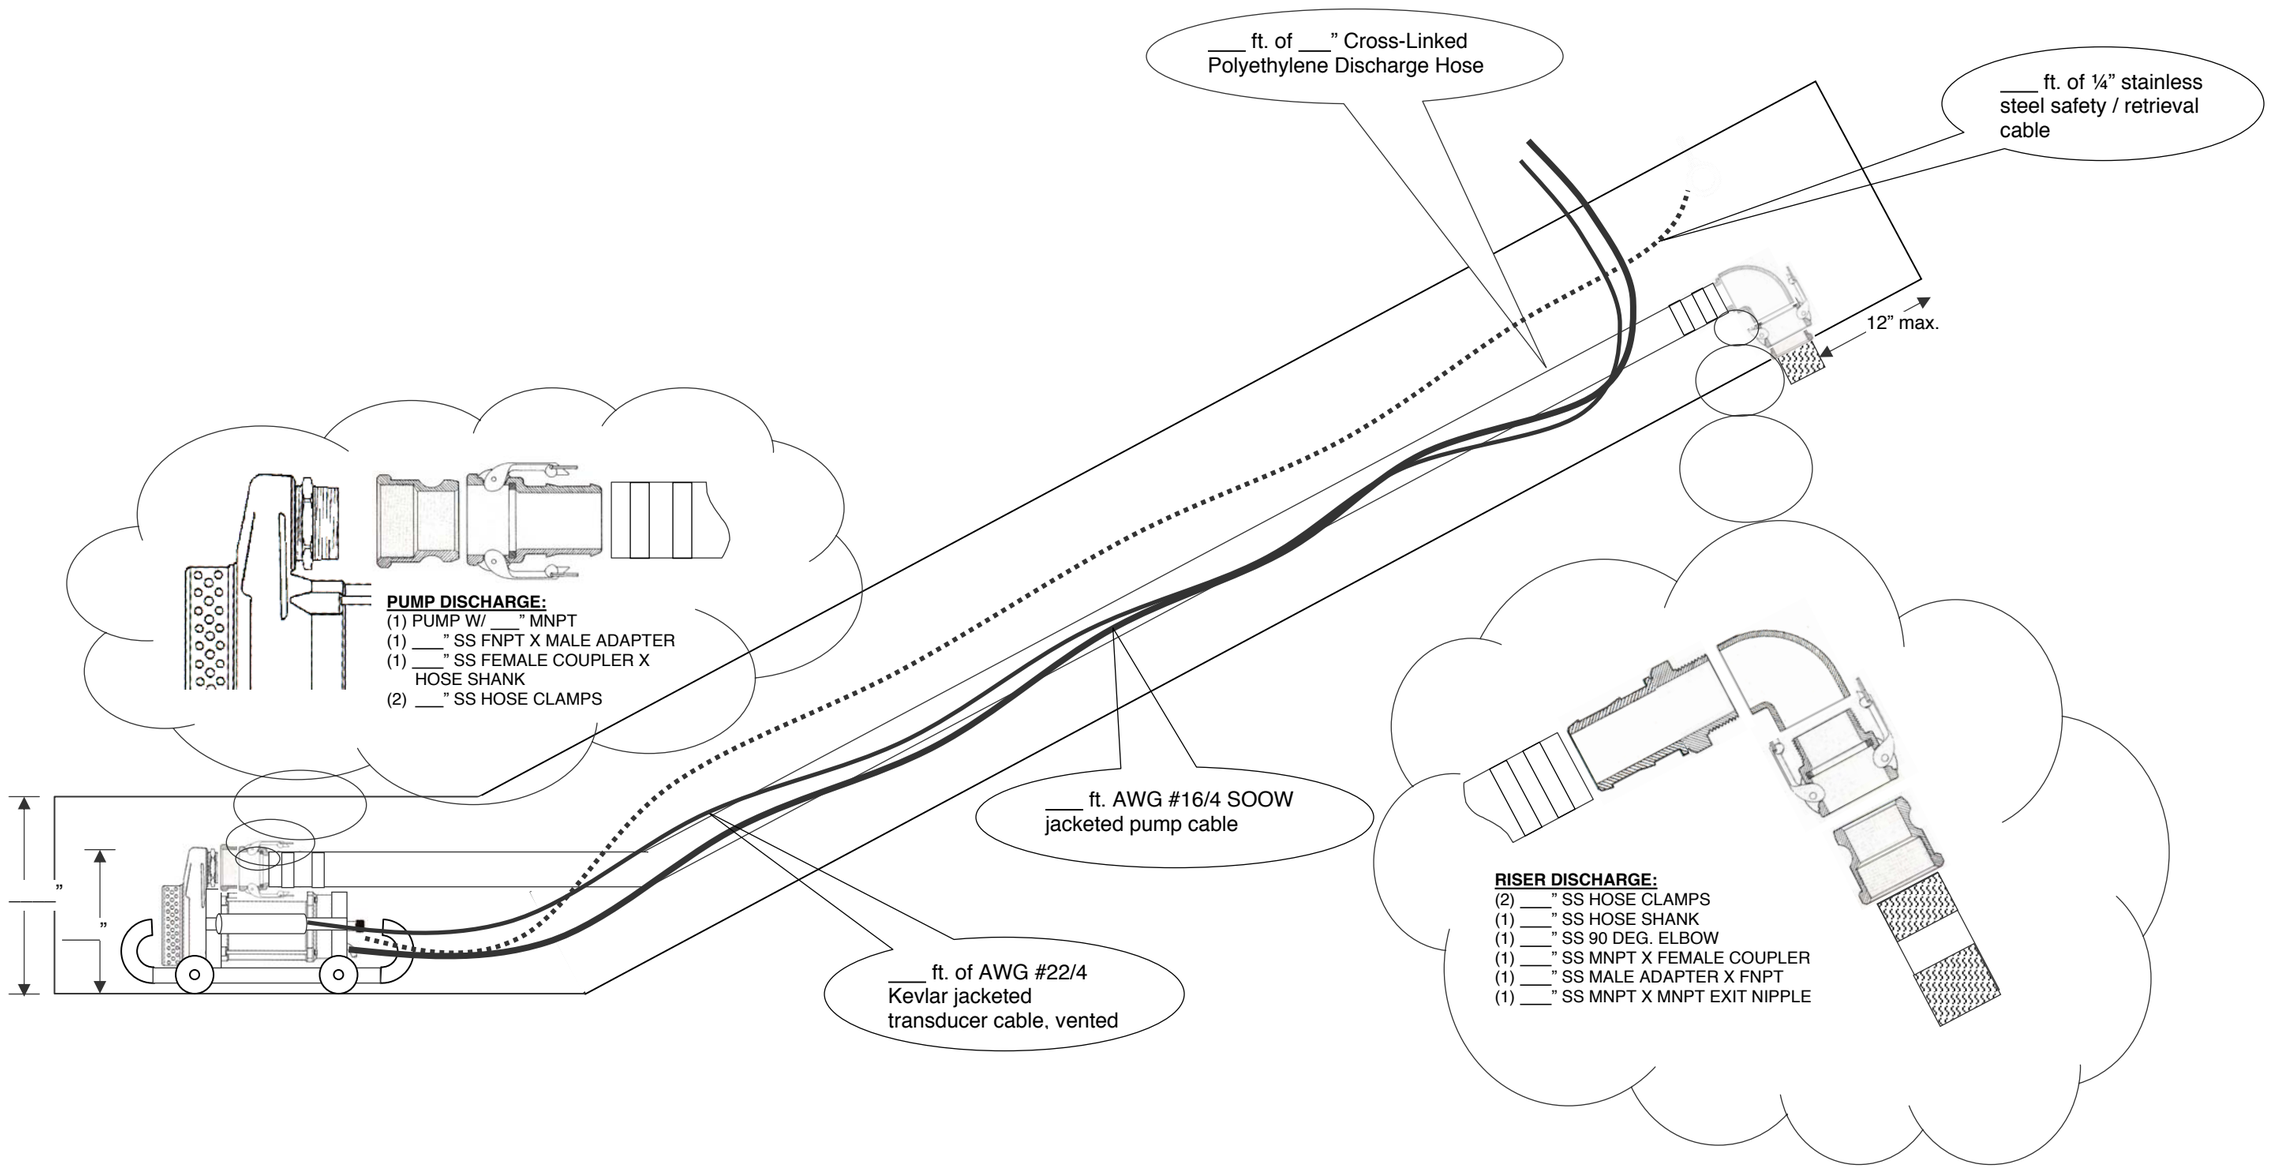NOTE(S):
1. Riser to be ___" HDPE / SDR ___, ____ ft. in length (3 to 1 slope)